


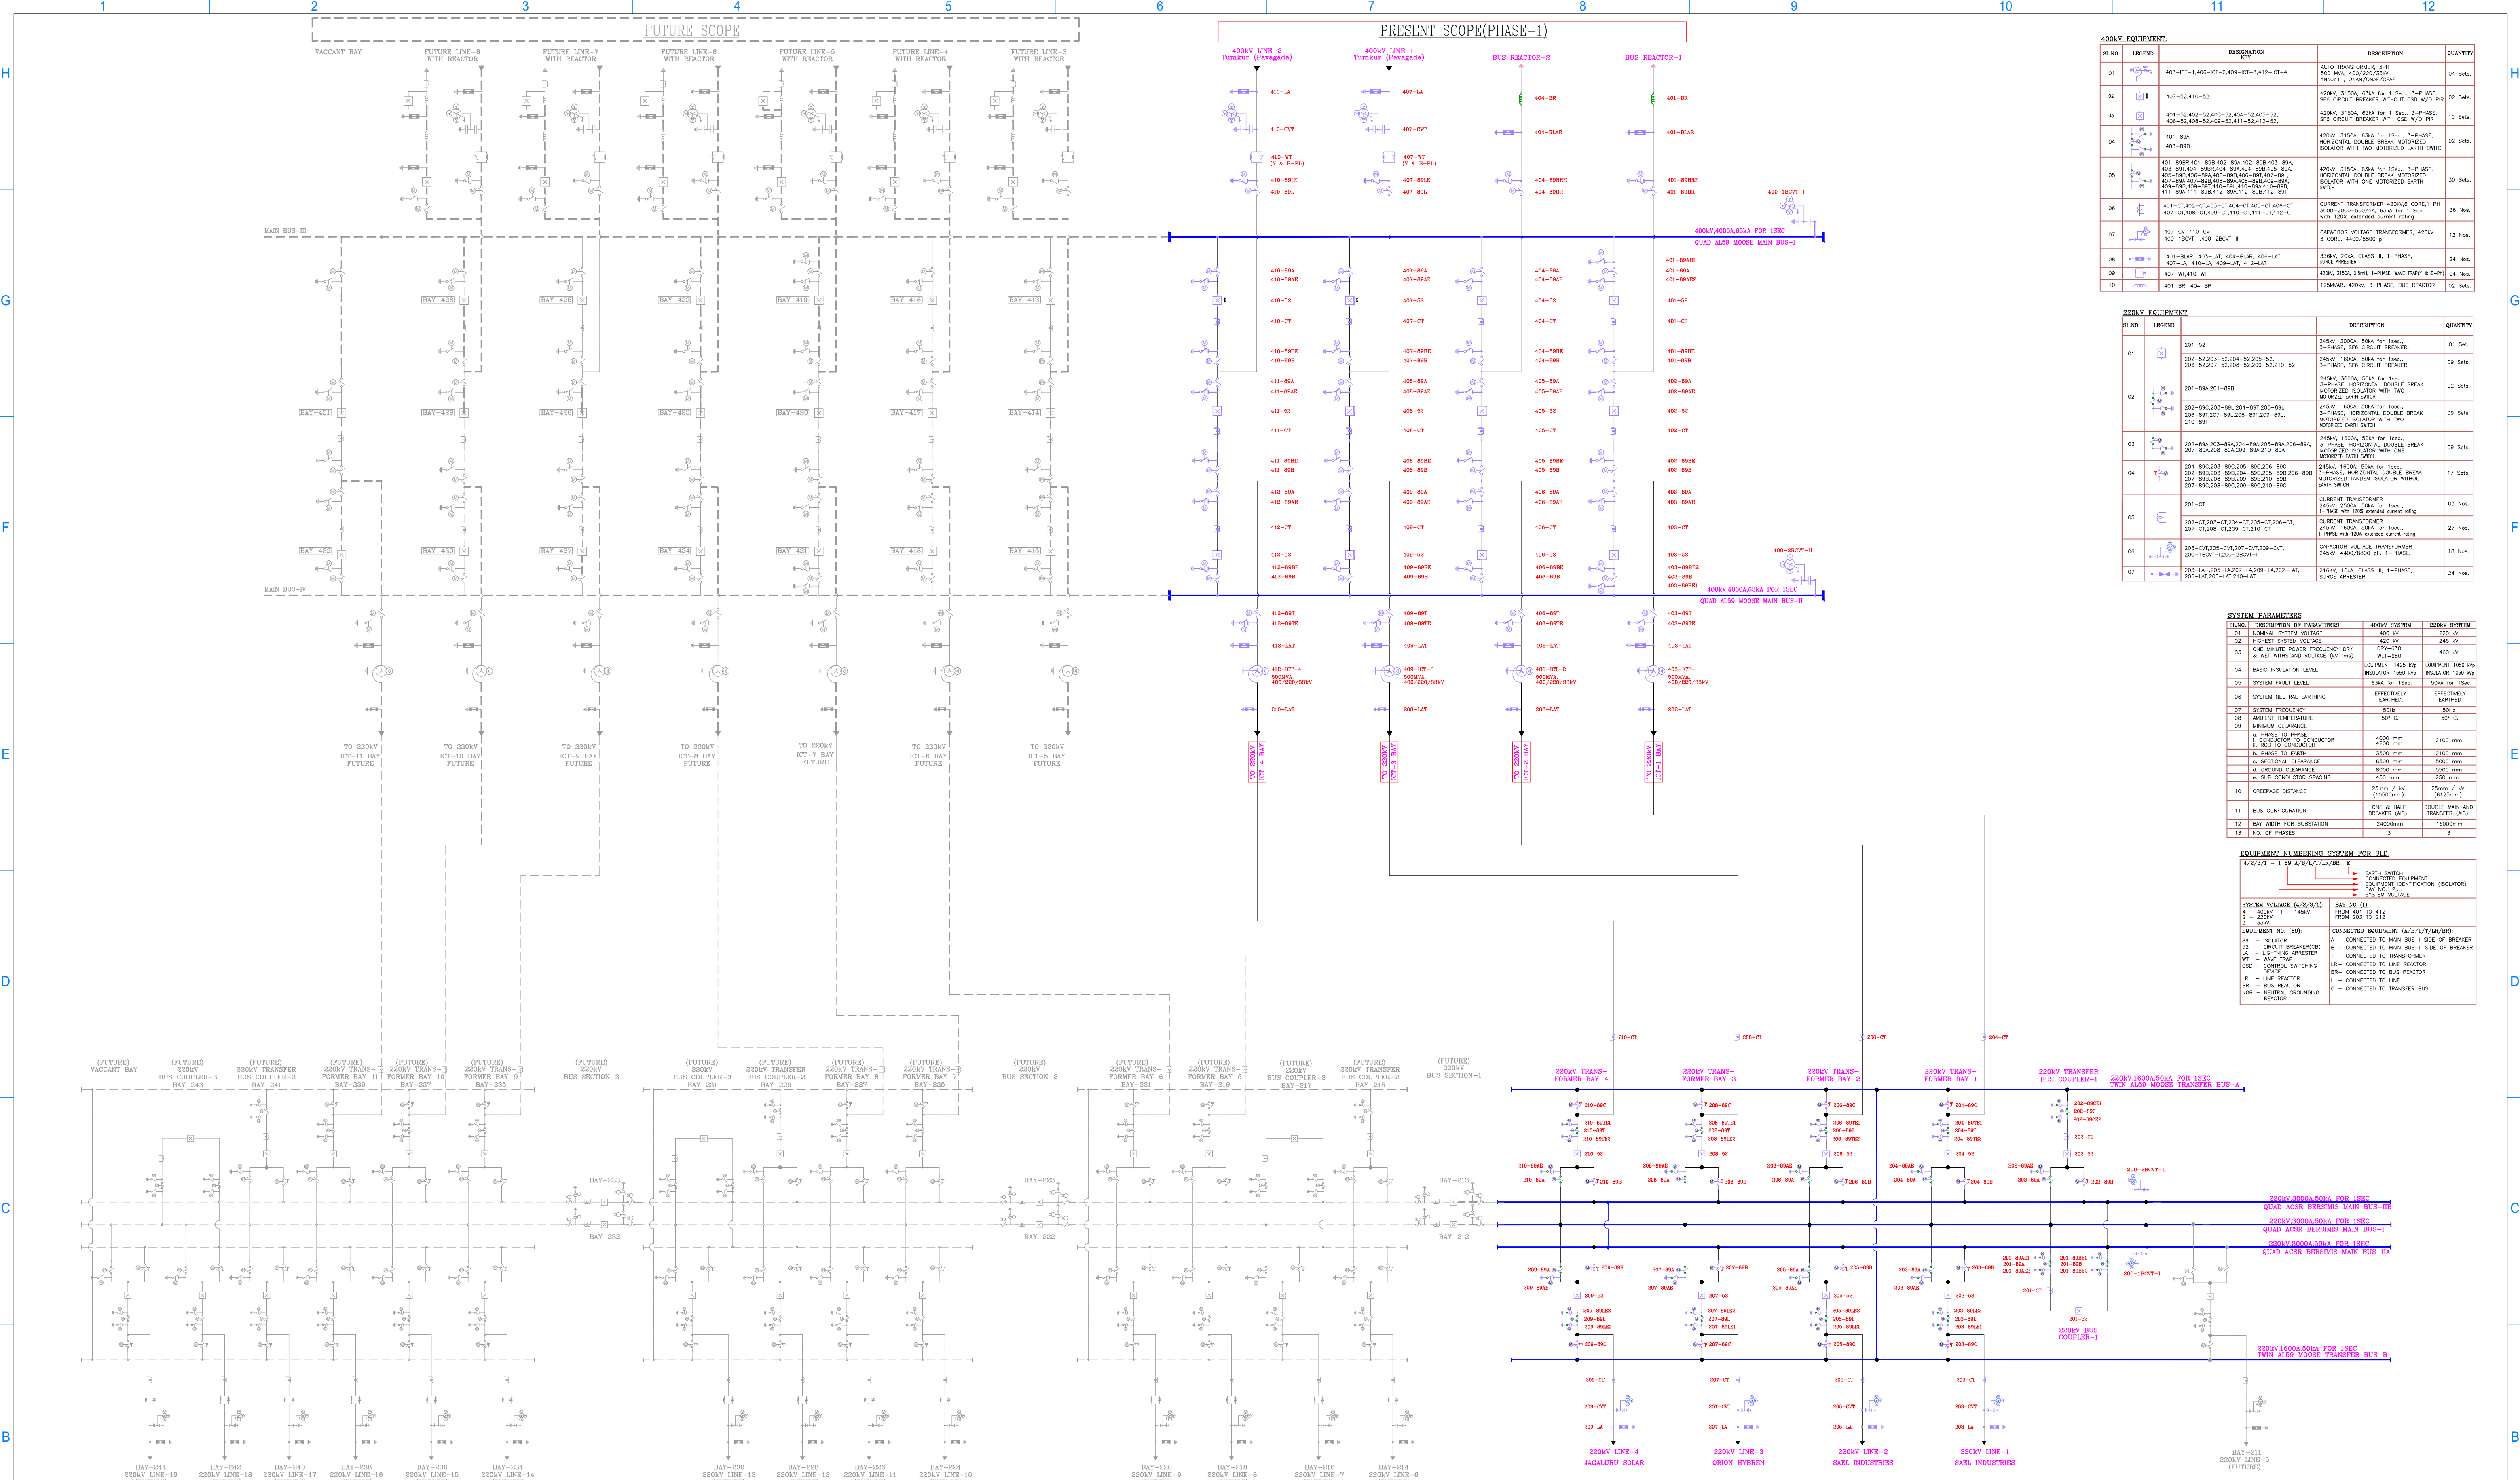

SINGLE LINE DIAGRAM – TUMKUR-II

LEGEND: PRESENT SCOPE FUTURE/EXISTING BUS BAR PRESENT BUS BAR FUTURE/EXISTING	G R INFRAPROJECTS LIMITED SECTOR-18, GURUGRAM (122015) TUMKUR-II REZ POWER TRANSMISSION LIMITED Approval status A: APPROVED B: APPROVED SUBJECT TO INCORPORATION OF COMMENTS C: RESUBMIT FOR APPROVAL AFTER INCORPORATING COMMENTS D: FOR INFORMATION & RECORD E: NOT APPROVED THIS APPROVAL SHALL NOT RELIEVE THE CONTRACTOR FROM ITS CONTRACTUAL OBLIGATIONS DATE-07-08-25 SIGN	Name Date Sign. Name Date Sign. Name Date Sign. R1 SECOND ISSUE BAY NAME & NUMBER PRESENT & FUTURE SCOPE 07-08-25 07-08-25 07-08-25 R0 FIRST ISSUE 03-03-25 03-03-25 FOR APPROVAL APPRD. STATUS	CUSTOMER TUMKUR-II REZ POWER TRANSMISSION LIMITED (A WHOLLY OWNED SUBSIDIARY OF GR INFRA PROJECTS LTD., GURUGRAM, HARYANA) OWNER'S ENGINEER BONA FANG ZHENG PRIVATE LIMITED,KOLKATA, WEST BENGAL PROJECT TRANSMISSION SCHEME FOR INTEGRATION OF TUMKUR-II REZ IN KARNATAKA STATION ESTABLISHMENT OF 400/220kV, 4X500MVA POOLING STATION NEAR TUMKUR, KARNATAKA REF NO RECPDCL/TBCB/TUMKUR-II/2024-'25/1594 DATED 12.08.2024 DRG. TITLE 400/220kV POOLING STN. NEAR TUMKUR : SINGLE LINE DIAGRAM CLIENT G R I G R INFRAPROJECTS LTD. 2nd floor, Novus Tower, Plot No. 18, Phase-IV, Udyog Vihar, Sector-18, Gurugram, Haryana-122015, India. DRAWING No. REC/KRPA/TU/E-SYD-DRG/SLD-001 SHEET 1 OF 1 SCALE NTS REV. R1 DATE 07.08.25
--	--	--	---